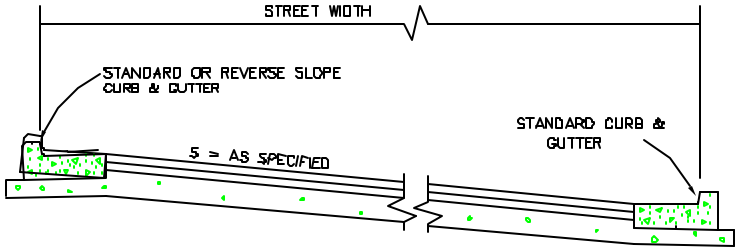

TYPICAL SUPERELEVATED SECTION

NOTES:

1) SIDEWALK BENCHES SHALL BE INCLUDED IN ALL STREET EXCAVATION OR EMBANKMENT UNLESS OTHERWISE SPECIFIED OR APPROVED BY CITY ENGINEER.

2) PAVING WIDTHS AND NUMBER OF PANELS SHALL BE AS APPROVED BY THE ENGINEER TO AVOID THE COINCIDENCE OF THE WHEEL PATHS AND THE PAVING JOINTS.

3) FOR SUPERELEVATED SECTIONS, REVERSE SLOPE OF UPPER GUTTER PAN IF DRAINAGE ALLOWS.

CITY OF CORVALLIS
ENGINEERING DIVISION

TYPICAL STREET SECTIONS

STANDARD DETAIL No. 101

SCALE: NONE

DATE: JANUARY, 2003

APPROVED:

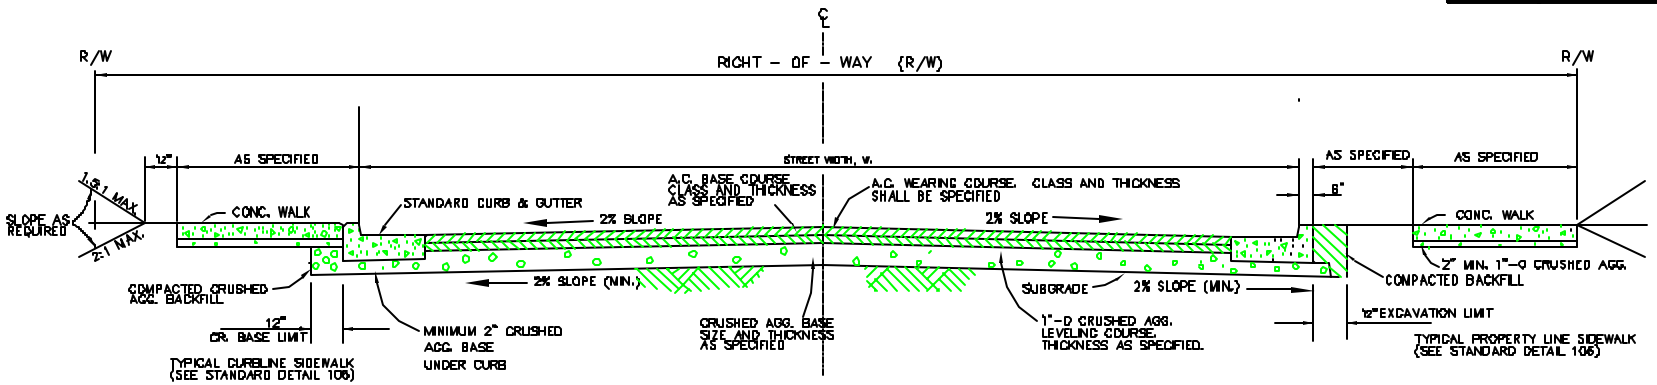

TYPICAL CROWN SECTION (A.C.)

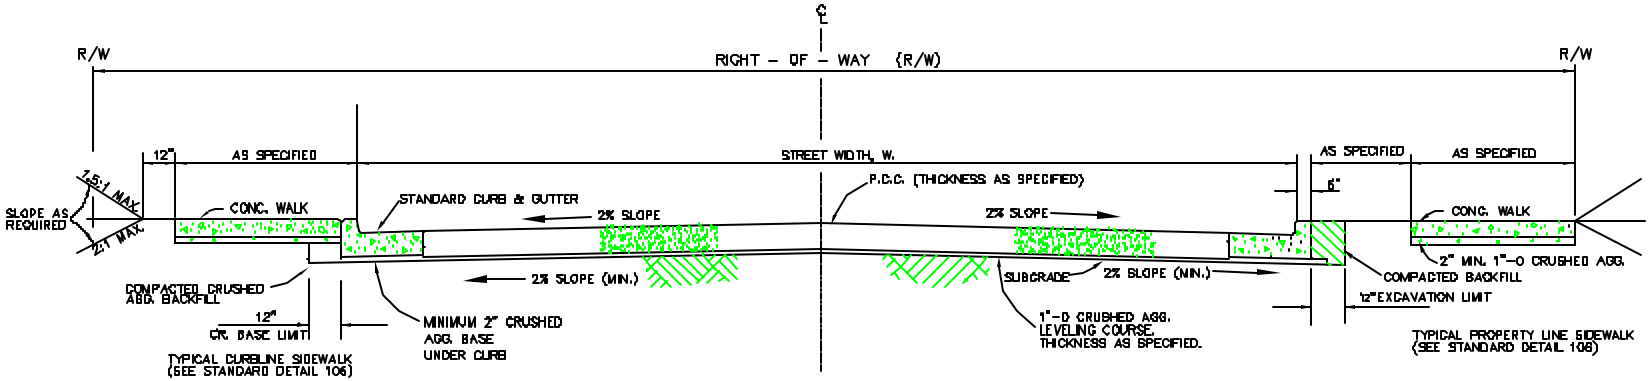

TYPICAL CROWN SECTION (P.C.C.)